


PLUMBING DEMOLITION ENLARGED PLAN  
SCALE: 1/4" = 1'-0"  
PD1.2G/PD1.7G

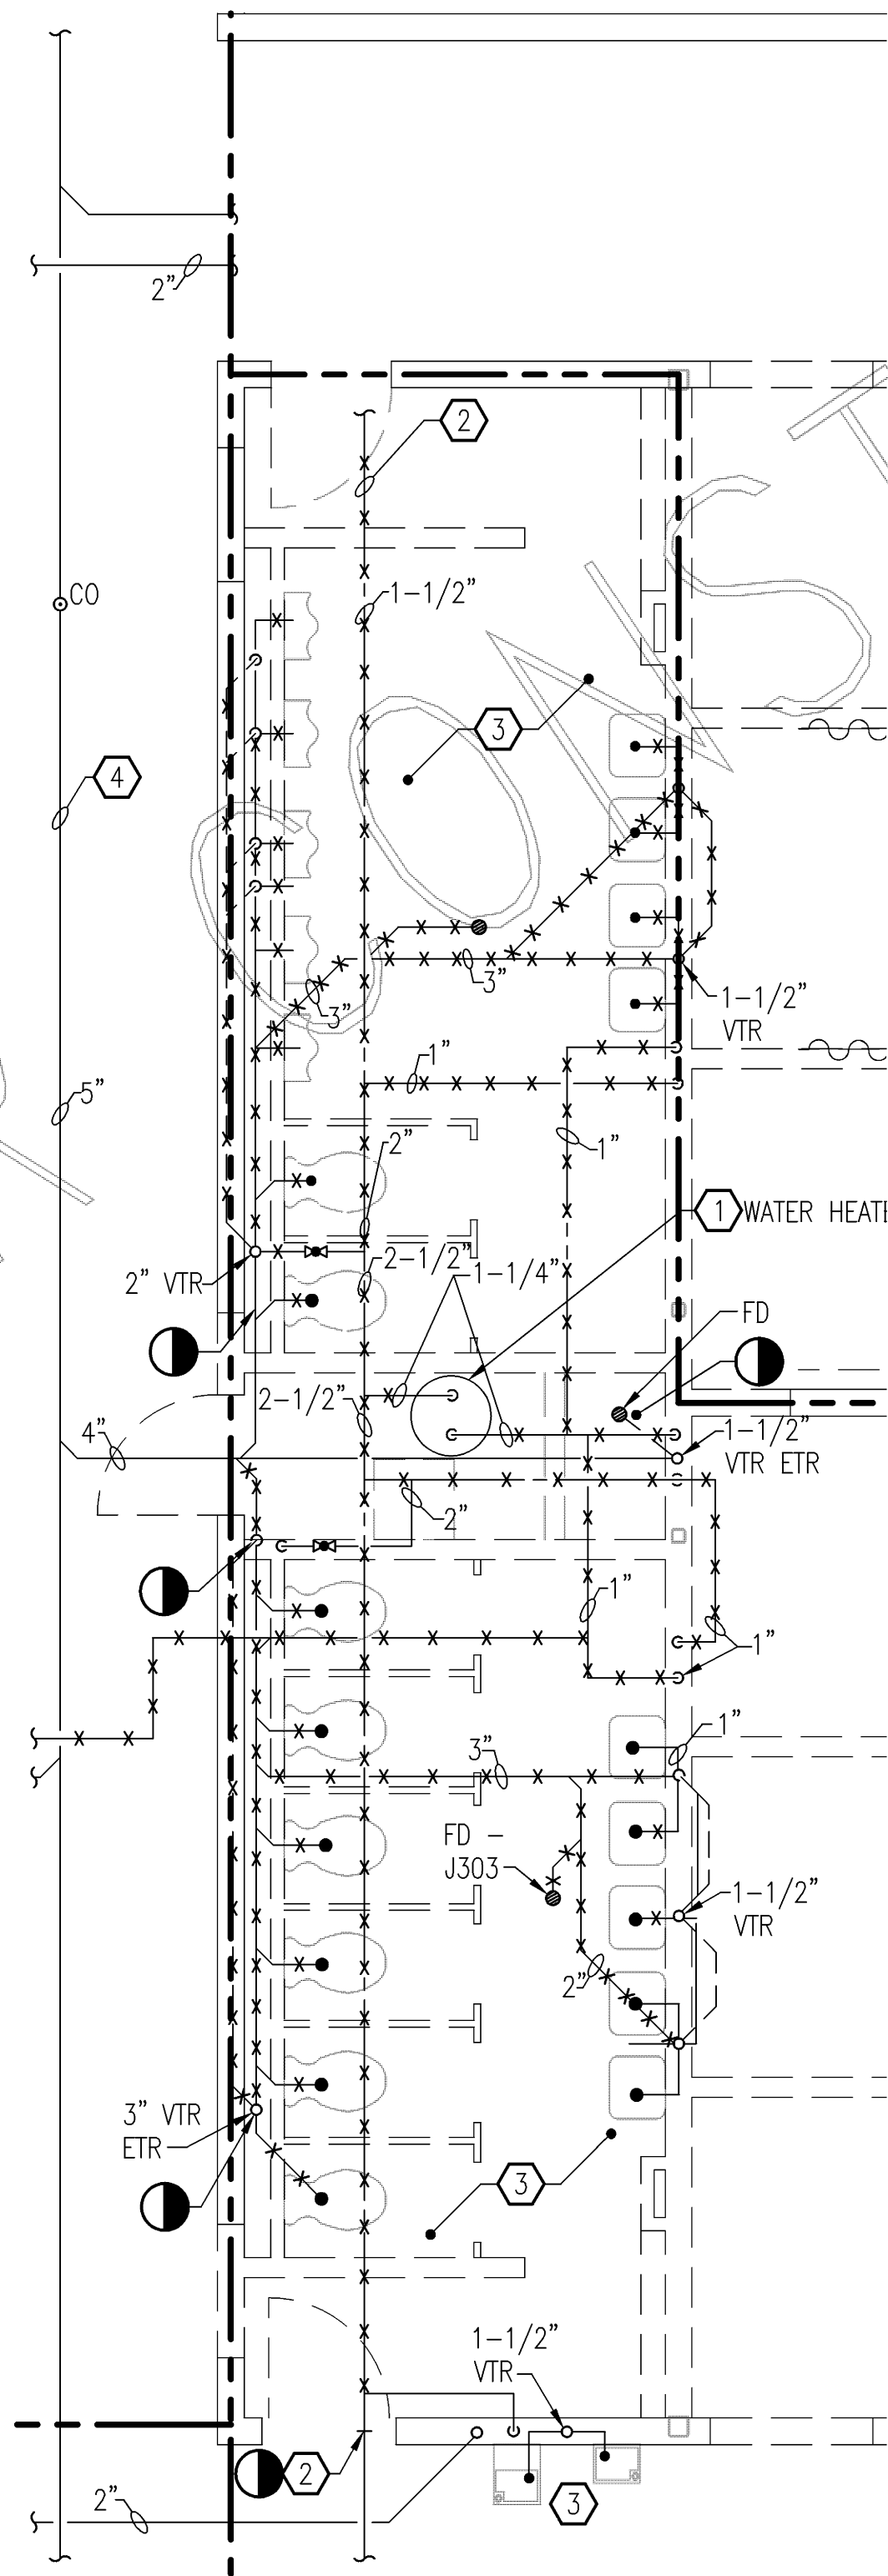

PLUMBING DEMOLITION ENLARGED PLAN  
SCALE: 1/4" = 1'-0"  
PD1.4G/PD1.7G

### DEMOLITION NOTES THIS SHEET

- 1 REMOVE AND DISPOSE OF EXISTING ELECTRIC WATER HEATER APPROX. \_\_\_\_\_ GALLONS.
- 2 DRAIN COLD WATER PIPE FOR PREPARATION FOR NEW ISOLATION VALVE-REFER TO NEW WORK PLANS.
- 3 REMOVE FIXTURES AND ASSOCIATED PIPING AS SHOWN, CAP DRAIN BELOW FLOOR, REMOVE TRAP IF FIXTURE IS A FD.
- 4 ACTIVE SEWER TO REMAIN IN OPERATION REFER TO P1.2G FOR ADDITIONAL WORK REQUIRED DURING DEMOLITION.

### NOTE TO CONTRACTOR

ALL EXISTING PIPE TO REMAIN UNLESS OTHERWISE NOTED.  
DISPOSE OF ALL PIPE AND FIXTURES REMOVED, UNLESS OTHERWISE NOTED.

### SAW CUT NOTE:

CONTRACTOR SHALL SAW CUT, REMOVE & PATCH CONCRETE FLOOR AS REQUIRED TO PERFORM WORK INDICATED. PATCH FLOOR TO MATCH ADJACENT EXISTING CONDITIONS. CONTRACTOR SHALL VERIFY PIPE INVERTS PRIOR TO SAW CUTTING.

### ASBESTOS AND LEAD PAINT NOTE

AN ASBESTOS INSPECTION WAS PERFORMED AND ASBESTOS CONTAINING MATERIALS WERE FOUND GENERALLY IN THE AREAS INDICATED IN THE ASBESTOS SURVEY/INSPECTION REPORT WHICH IS AVAILABLE TO THE CONTRACTOR(S) FOR HIS INFORMATION. ASBESTOS CONTAINING MATERIALS HAVE BEEN REMOVED UNDER A SEPARATE CONTRACT.


A LEAD-BASED PAINT INSPECTION WAS PERFORMED AND LEAD-BASED PAINT WAS FOUND IN THE AREAS INDICATED. THE CONTRACTOR SHALL BE RESPONSIBLE WITH ALL REQUIREMENTS OF THE VIRGINIA OCCUPATIONAL SAFETY AND HEALTH ADMINISTRATION REGULATIONS LEAD-BASED PAINT PROTECTION OF WORKERS.

### NOTE TO CONTRACTOR:


INSULATED ETR PIPE IS NOT TO BE DISTURBED, CONTRACTOR SHALL REPAIR AND SEAL ANY INSULATION DAMAGED DURING CONSTRUCTION.

### GRAPHIC SCALES

1/8" = 1'-0" 5' 0' 5' 10' 20'

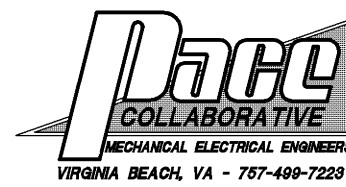

Date:	JANUARY 13, 2010
REVISIONS	
NO.	DATE

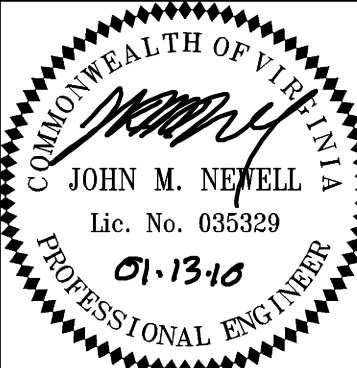

Sheet  
**PD1.7G**  
File Number  
9004

GLENN'S CAMPUS PLUMBING  
DEMOLITION ENLARGED PLANS

RAPPAHANNOCK  
COMMUNITY COLLEGE  
CAMPUS RENOVATIONS  
WARSAW + GLENN'S, VIRGINIA  
PC: 260-17712

**nbi** ARCHITECTURE  
A Professional Limited Company  
GROVE PARK SQUARE  
11537-B NUCKOLS ROAD  
Richmond, Virginia 23069  
☎ (804) 273-9611 fax: (804) 273-9843